



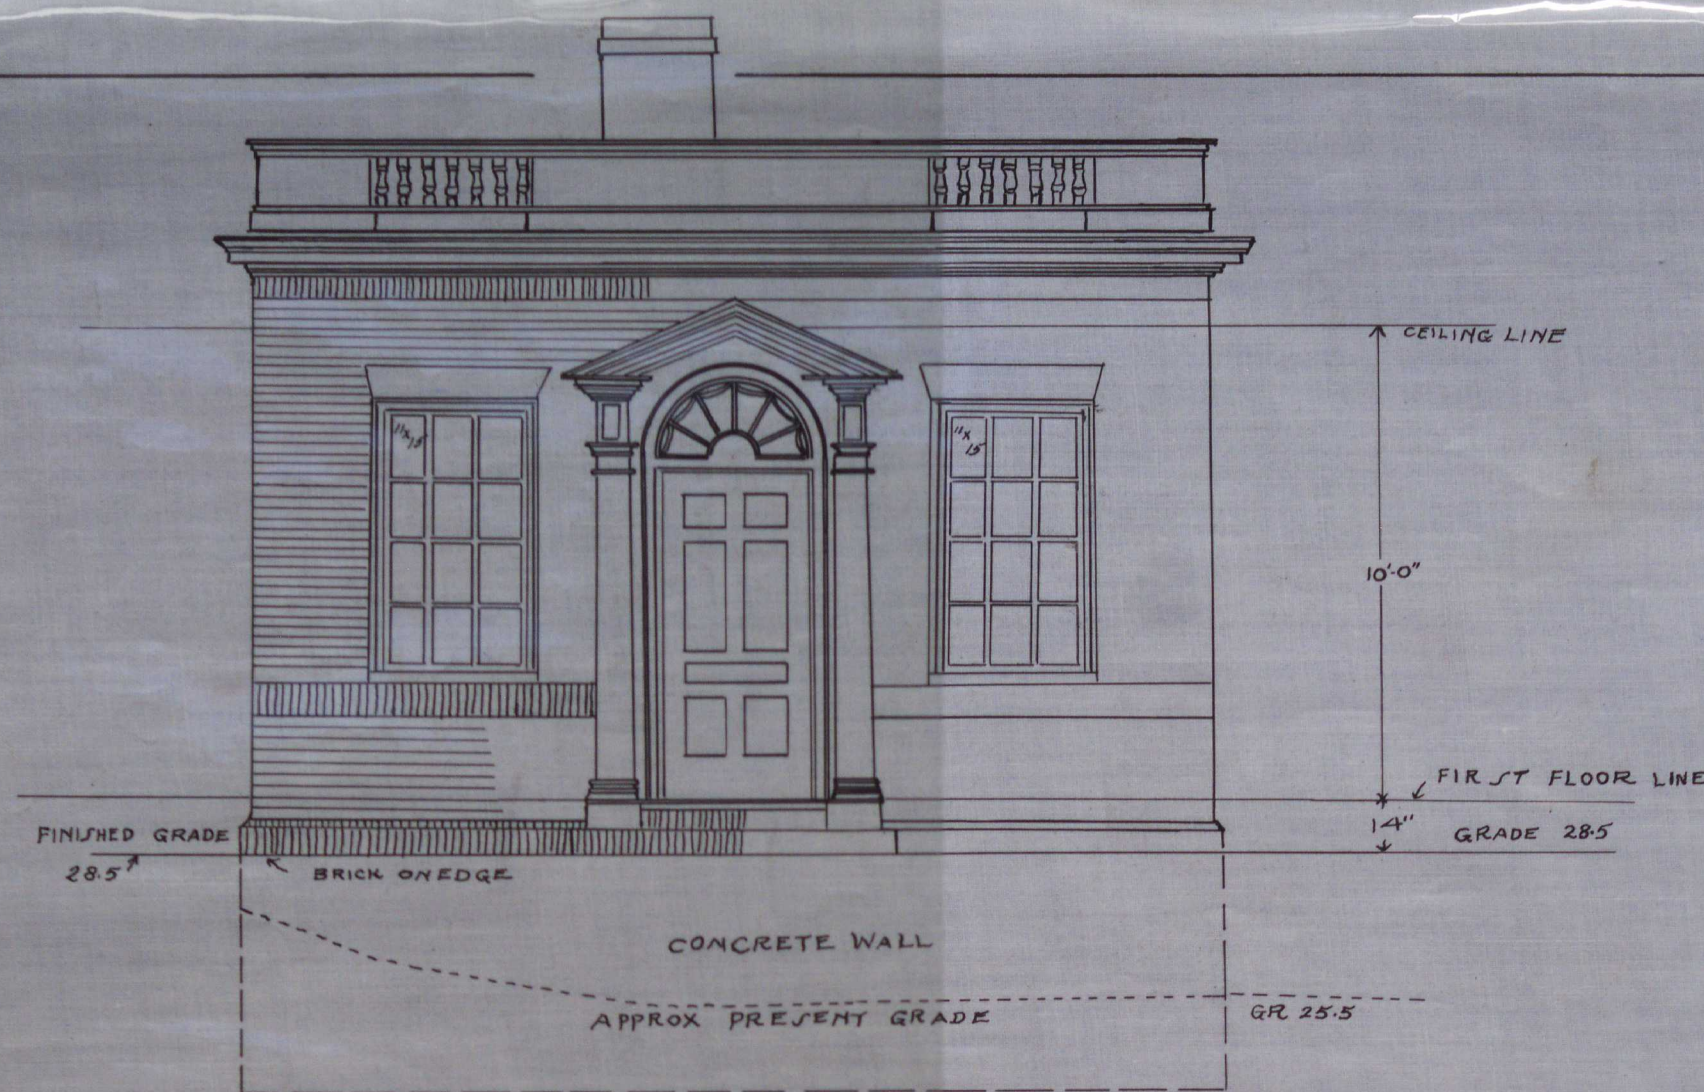

LOWELL ST ELEVATION
SCALE 1/4" = 1'-0"

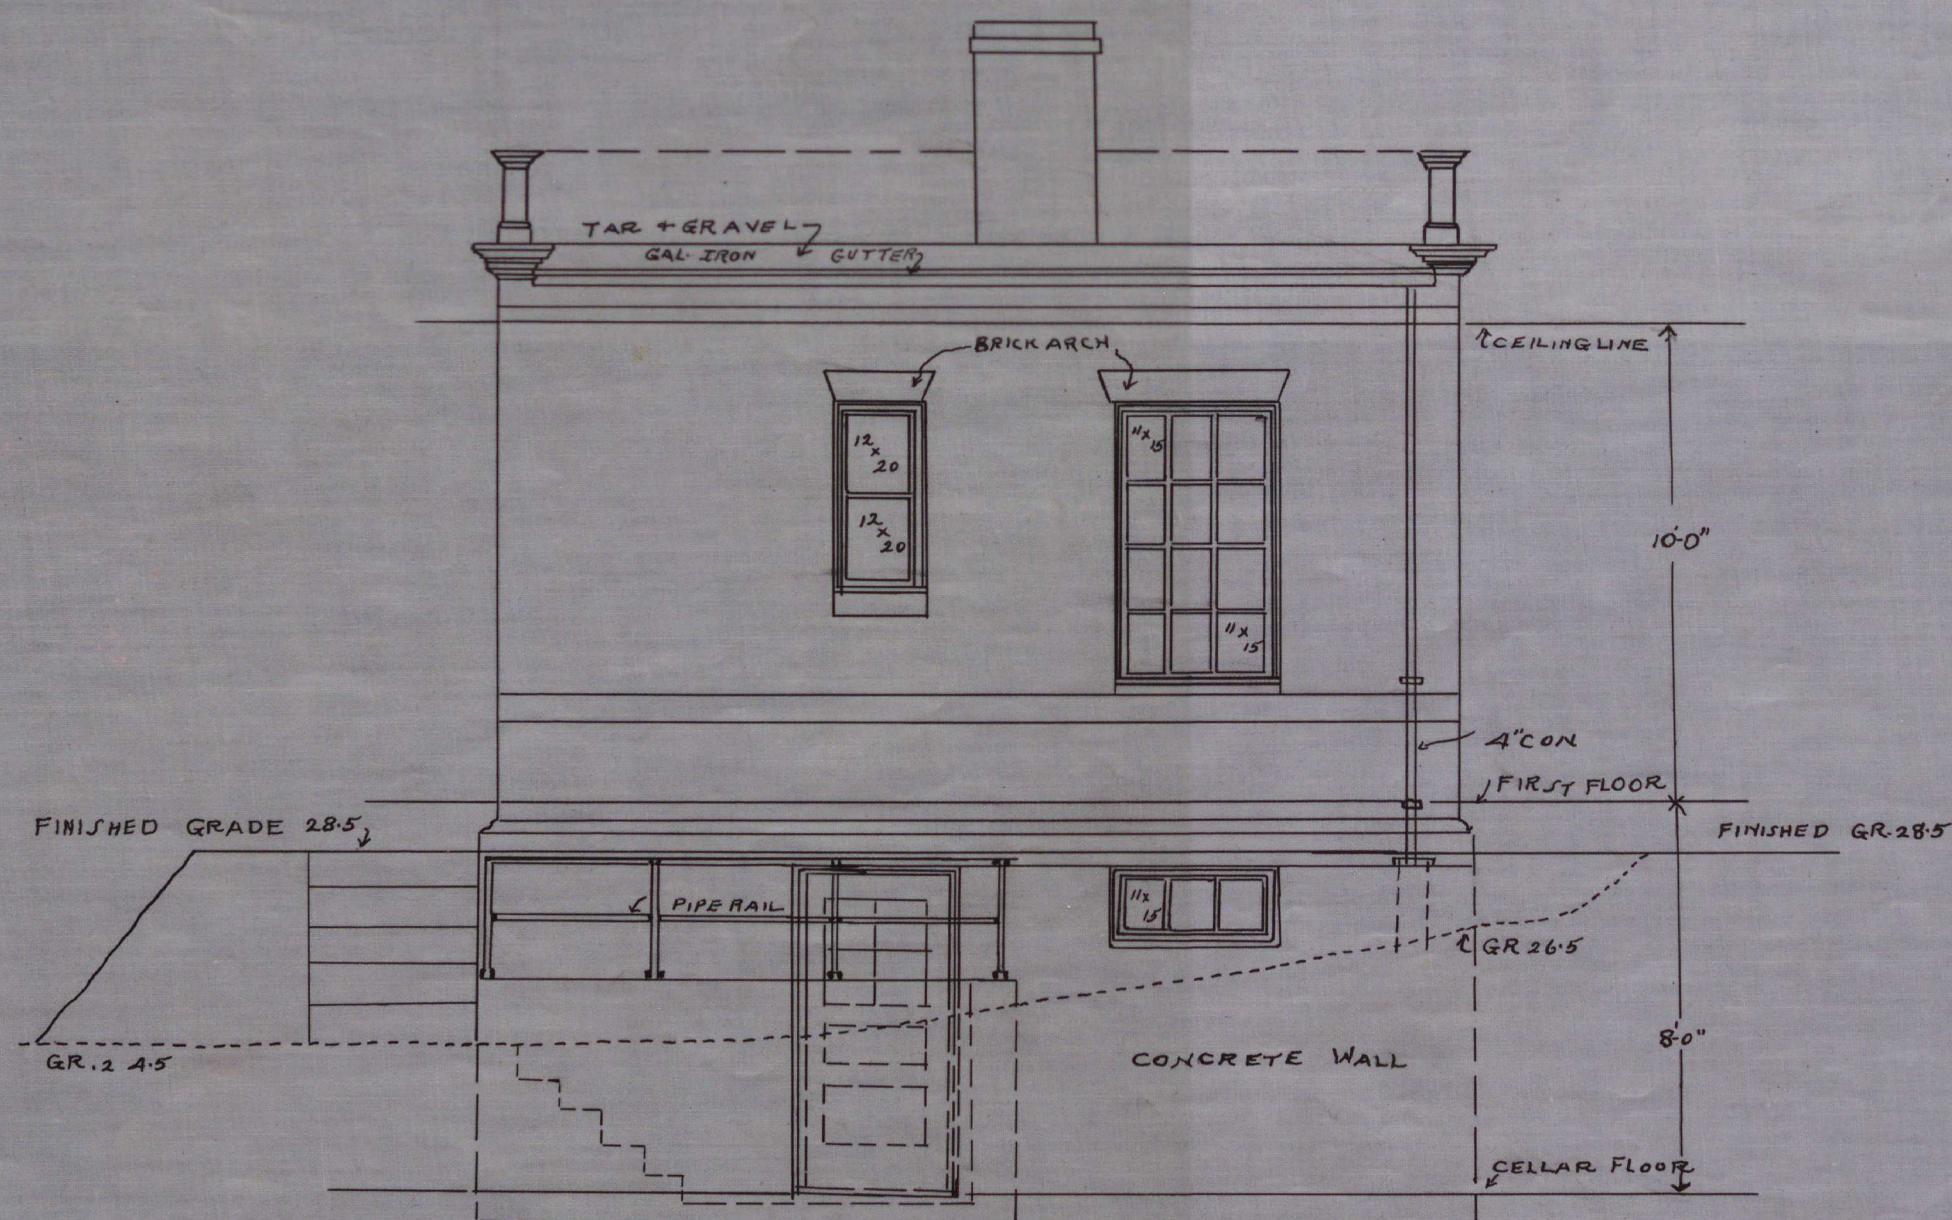


REAR ELEVATION
SCALE 1/4" = 1'-0"

DISPENSARY
FOR THE
BOARD OF HEALTH
PEABODY MASSACHUSETTS
HAROLD O. WARNER ARCHT
122 AMES BLDG BOSTON


Traced Dec. 1928.

by George A. Barnaby.

Plan No. 167.
Sheet No. 2.
Note: Total sheets, 3.

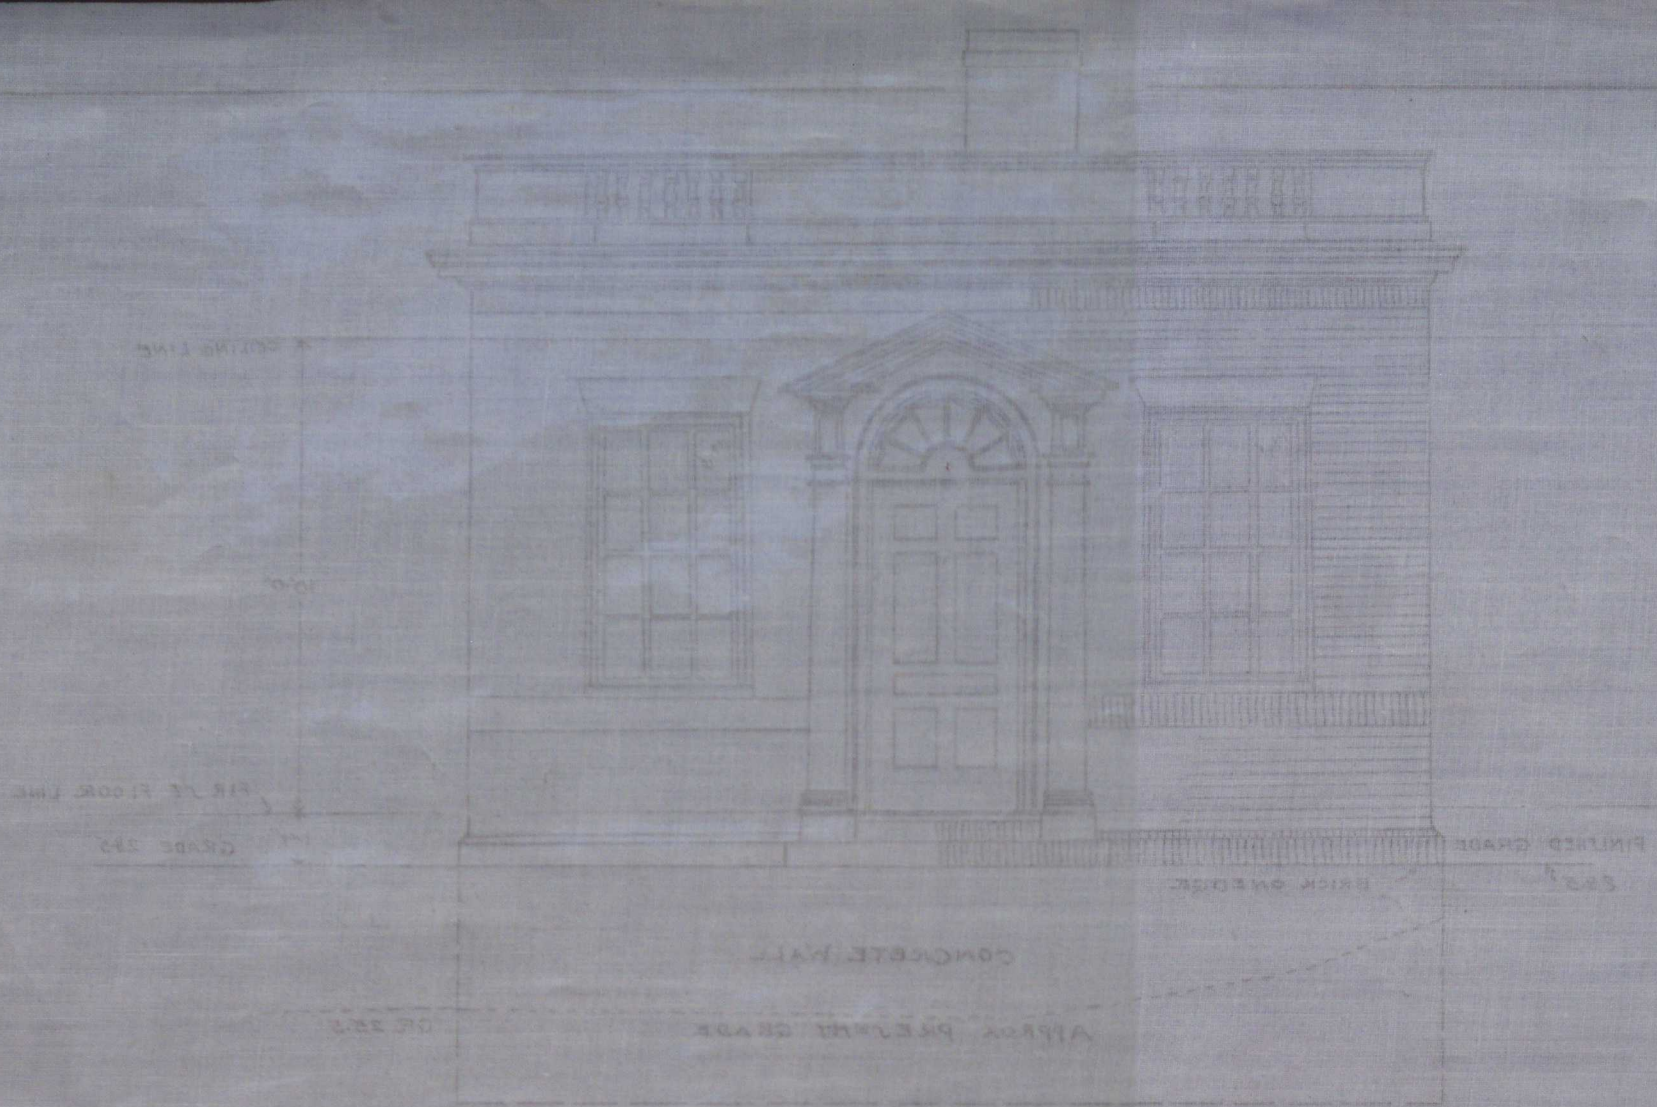


FRONT ELEVATION
SCALE 1/4" = 1'-0"

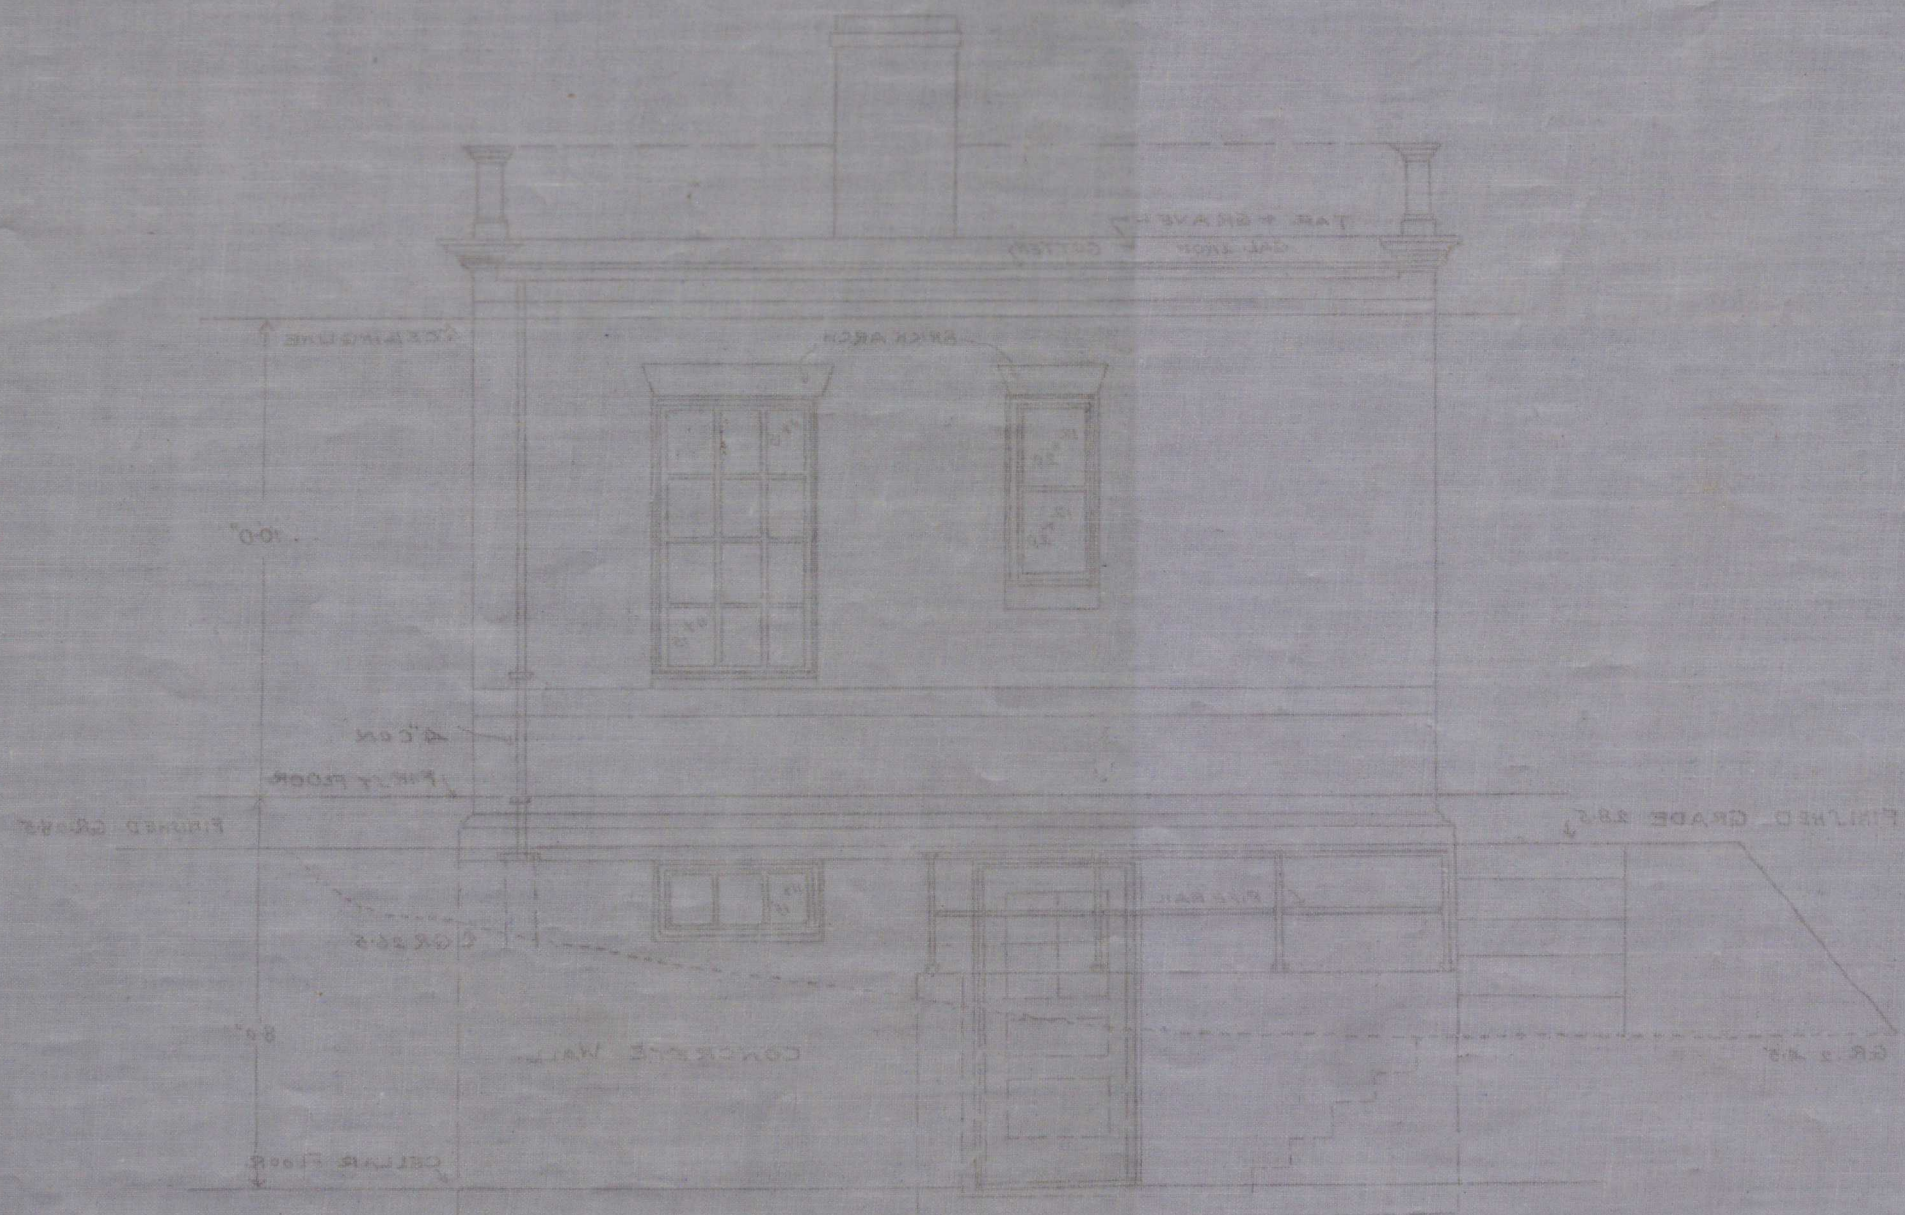

REAR ELEVATION
SCALE 1/4" = 1'-0"


DISPENSARY
FOR THE
BOARD OF HEALTH
REAR BODY MASSACHUSETTS
HAROLD SWARTZ - ARCHT.
122 AND 2 BLDG. BOSTON

Traced Dec 1928 by George Barnaby

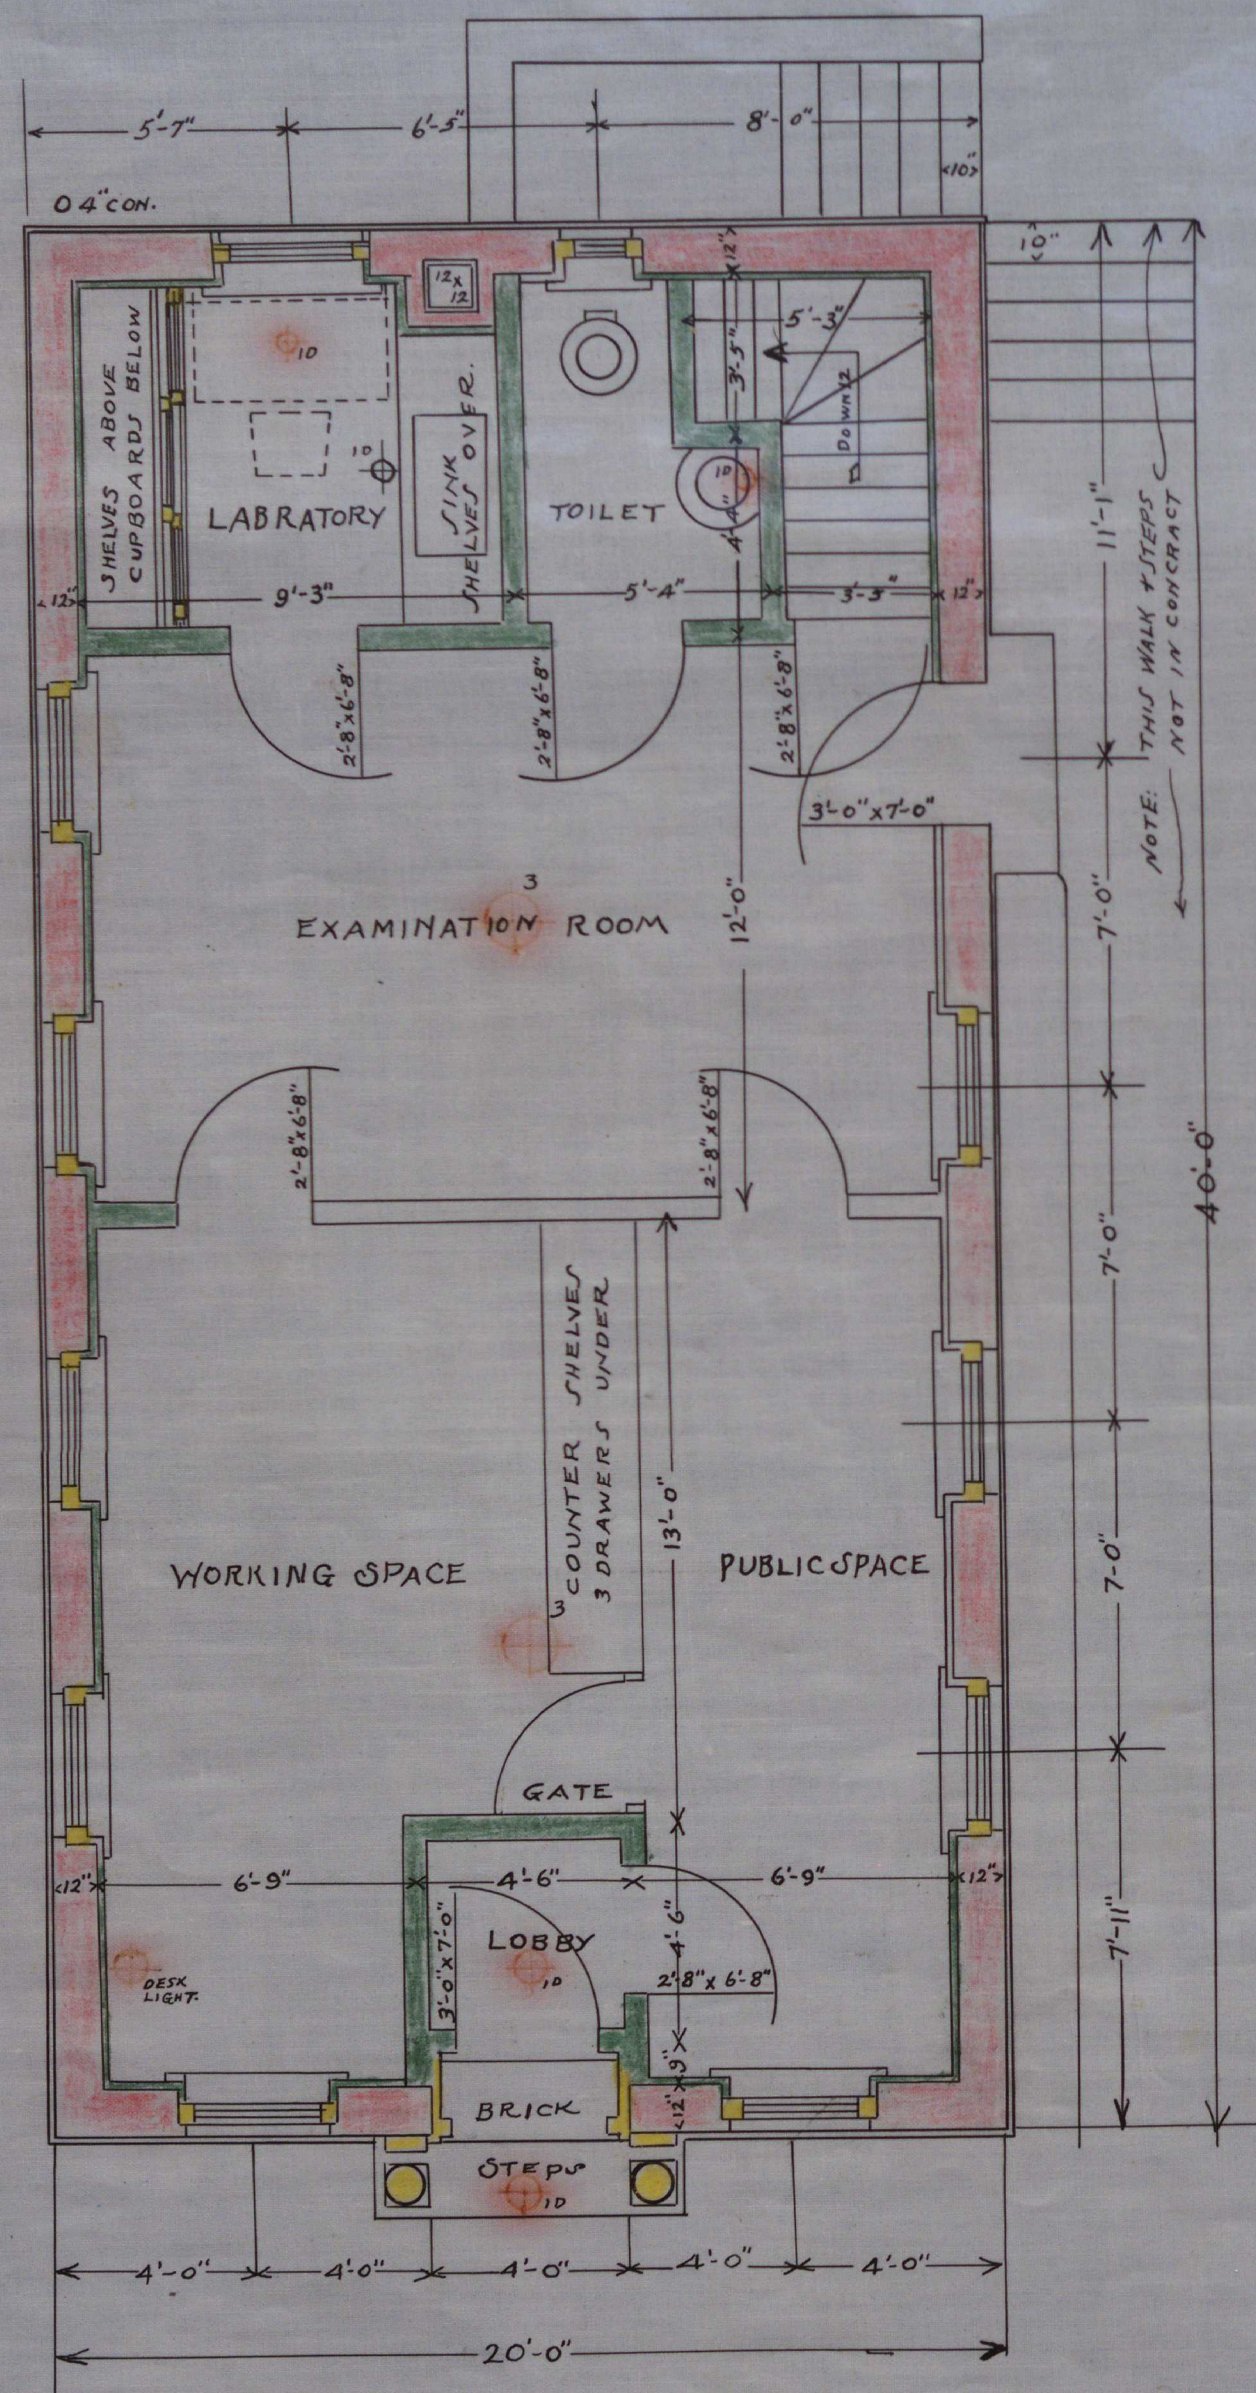

• FIRST FLOOR PLAN •

• SCALE - $\frac{1}{4}" = 1'-0"$ •

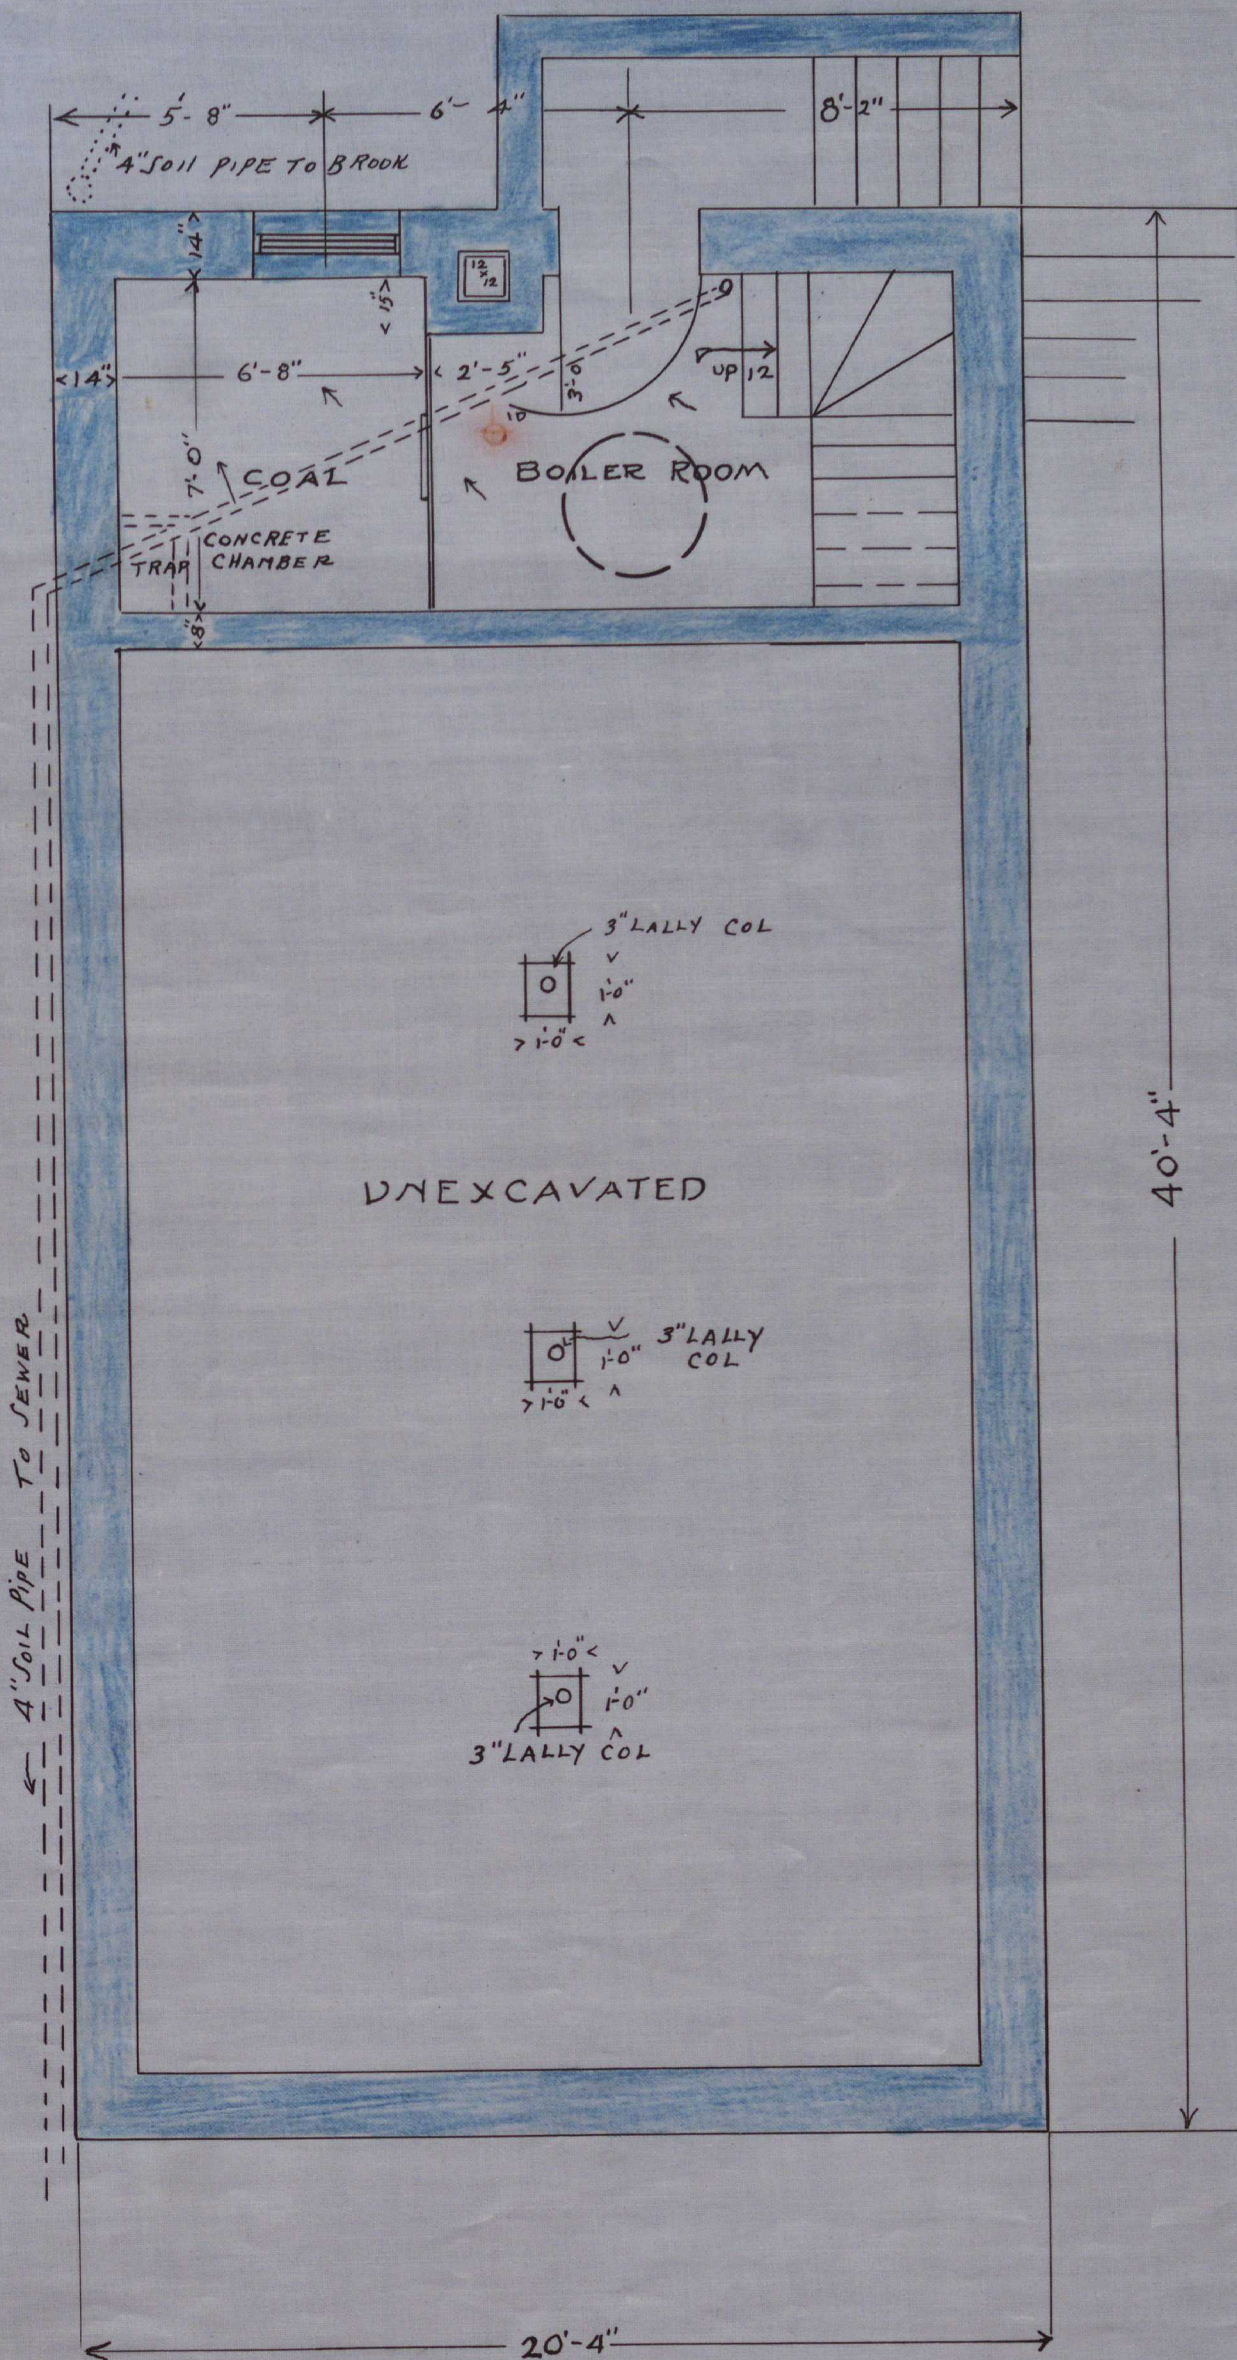

• BASEMENT PLAN •

• SCALE - $\frac{1}{4}" = 1'-0"$ •

DISPENSARY
FOR THE
BOARD OF HEALTH
PEABODY MASSACHUSETTS
HAROLD O. WARNER ARCHT
122 AMES BLDG BOSTON.

Traced Dec. 1928.

by George A. Barnaby.

Plan No. 167
Sheet No. 3.
Note: Total sheets, 3.